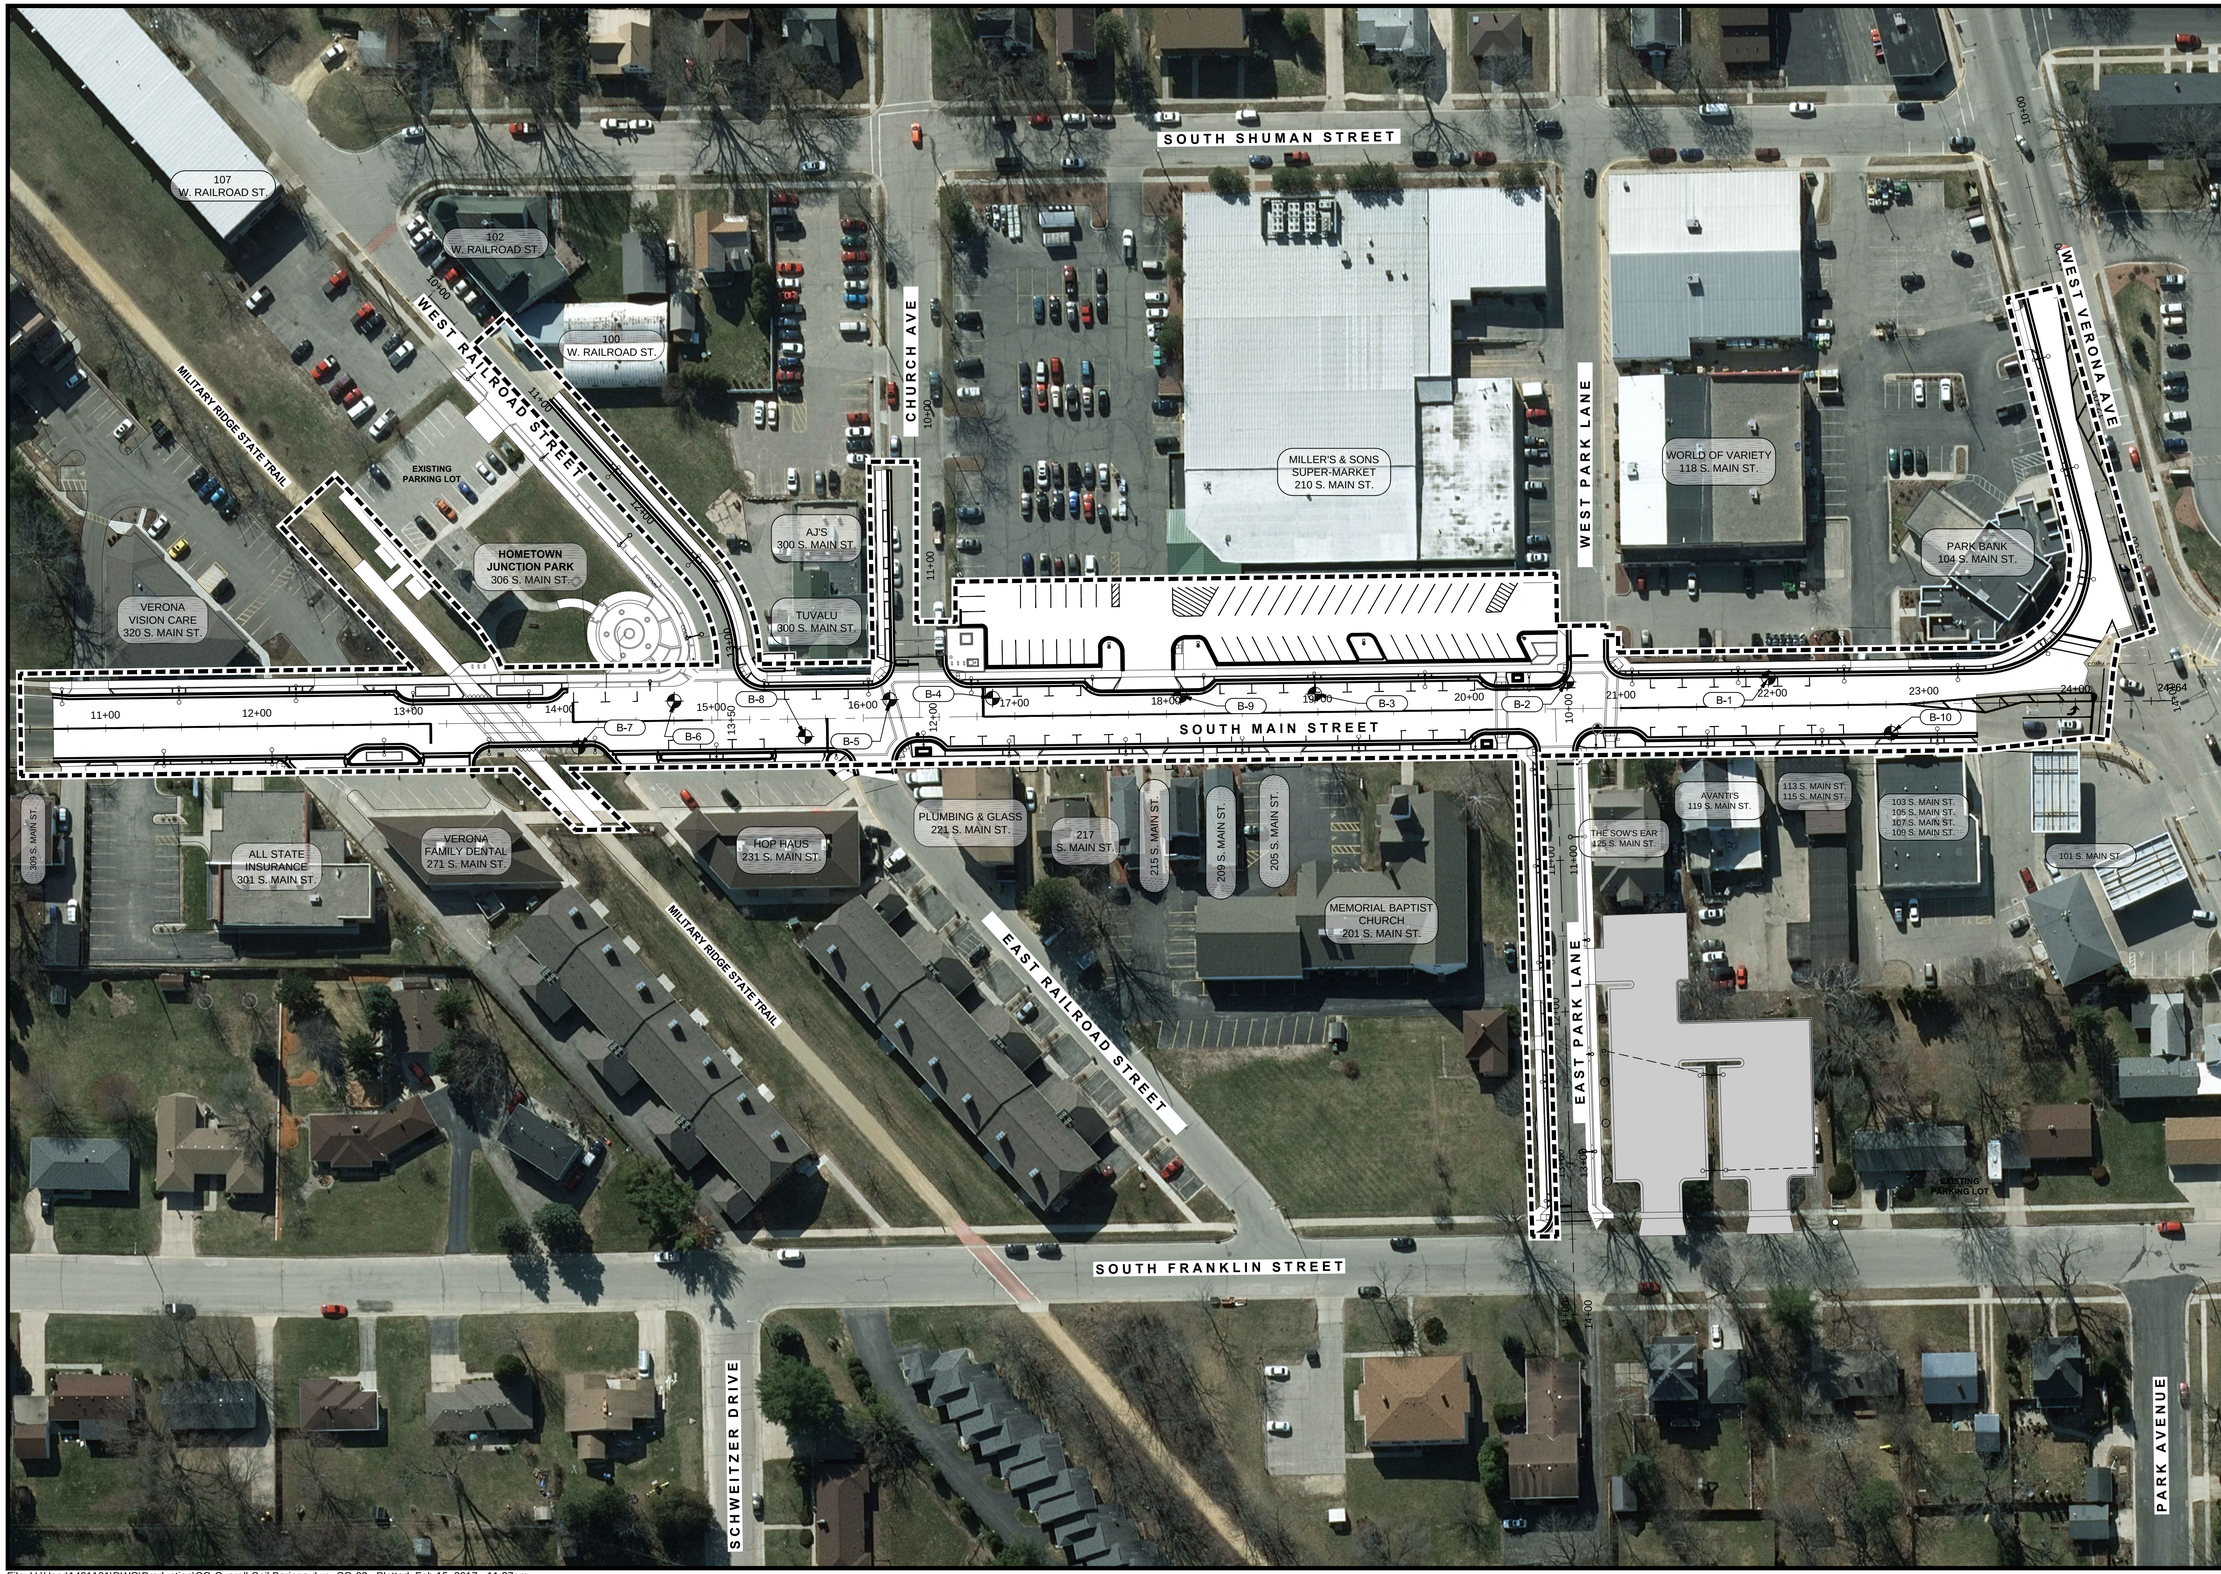

D'ONOFRIO KOTTKE AND ASSOCIATES, INC.
7530 Westward Way, Madison, WI 53717
Phone: 608.833.7530 • Fax: 608.833.1089
YOUR NATURAL RESOURCE FOR LAND DEVELOPMENT

PROJECT OVERVIEW

DOWNTOWN STREETSCAPE - STAGES 2 & 3

PROJECT ID 2015-104

CITY OF VERONA, DANE COUNTY, WISCONSIN

0 50'

ISSUED FOR CONSTRUCTION

DATE: 02-15-2017

REVISED: REV # DR #

DRAWN BY: MS

FN: 14-01-101

Sheet Number:

CG-04

File: U:\User\1401101\DWG\Production\CG-Overall-Soil Borings.dwg CG-03 Plotted: Feb 15, 2017 - 11:27am