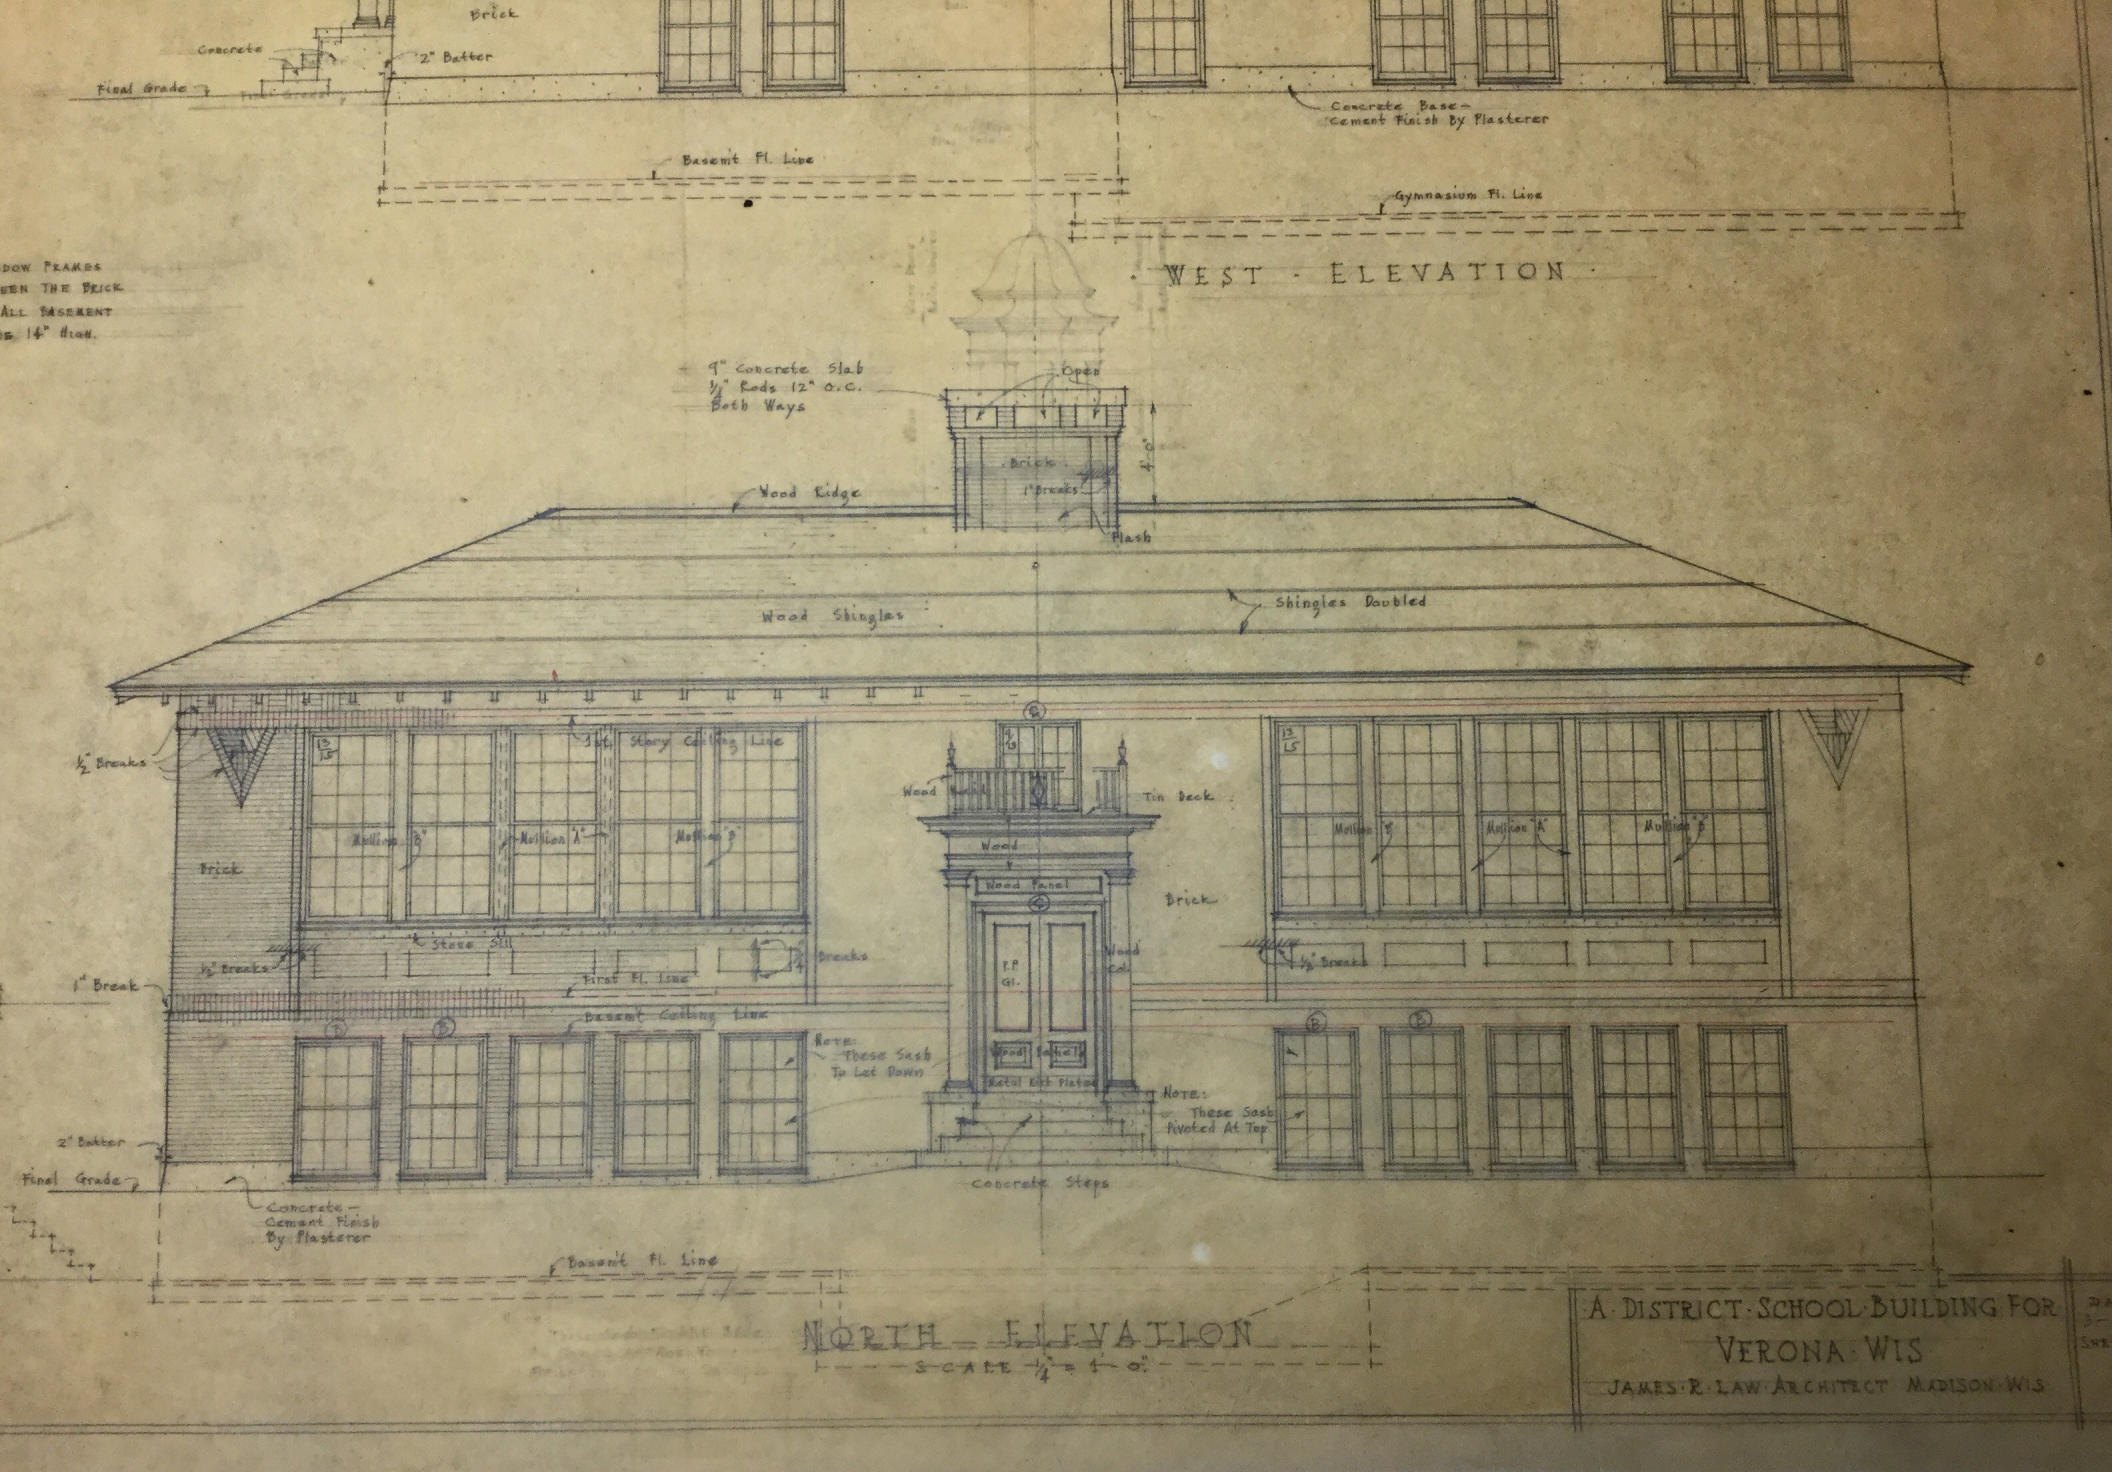
Brick
Concrete
2" Batter
Final Grade
Concrete Base-
Cement Finish By Plasterer
Basem't Fl. Line
Gymnasium Fl. Line
WEST · ELEVATION
9" Concrete Slab
1/4" Rods 12" O.C.
Both Ways
Open
Brick
1" Breaks
Flash
Wood Ridge
Wood Shingles
Shingles Doubled
1/2" Breaks
1st Story Ceiling Line
Mullion "B"
Mullion "A"
Mullion "B"
Brick
Stone Sill
1/2" Breaks
1" Break
First Fl. Line
Basem't Ceiling Line
Note:
These Sash
To Let Down
Wood Panel
Tin Deck
Wood
Wood Panel
Brick
P.P. Gl.
Wood Col.
Wood Panels
Metal Kick Plates
Note:
These Sash
Pivoted At Top
Concrete Steps
2" Batter
Final Grade
Concrete-
Cement Finish
By Plasterer
Basem't Fl. Line
NORTH ELEVATION
SCALE 1/4" = 1'-0"
A · DISTRICT · SCHOOL · BUILDING FOR
VERONA · WIS
JAMES · R · LAW · ARCHITECT · MADISON · WIS